10cm SCALE WITH CAUTION use both scale bars to check for reduction or distortion

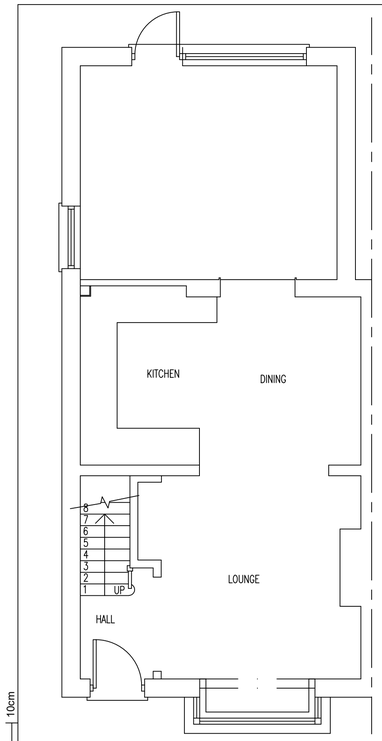

EXISTING GROUND FLOOR PLAN 1:50

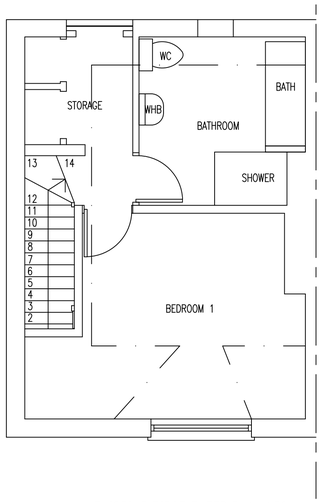

EXISTING FIRST FLOOR PLAN 1:50

EXISTING FRONT ELEVATION 1:100

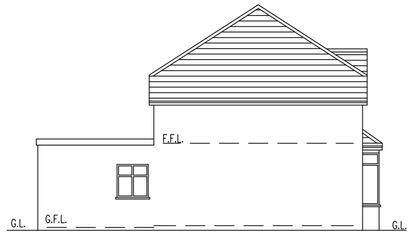

EXISTING SIDE ELEVATION 1:100

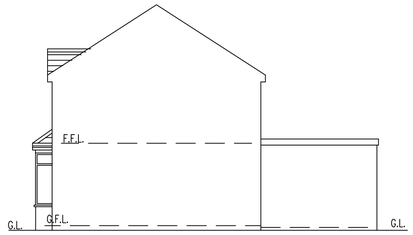

EXISTING SIDE ELEVATION 1:100

PROPOSED FRONT ELEVATION 1:100

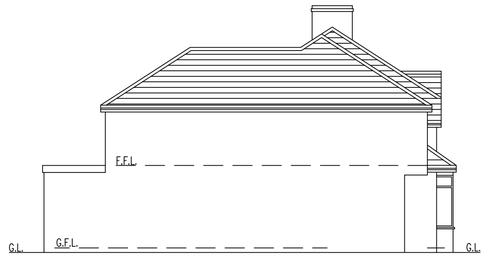

PROPOSED SIDE ELEVATION 1:100

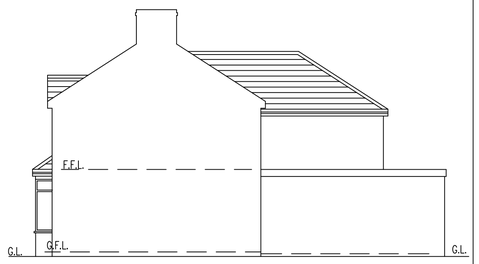

PROPOSED SIDE ELEVATION 1:100

10cm

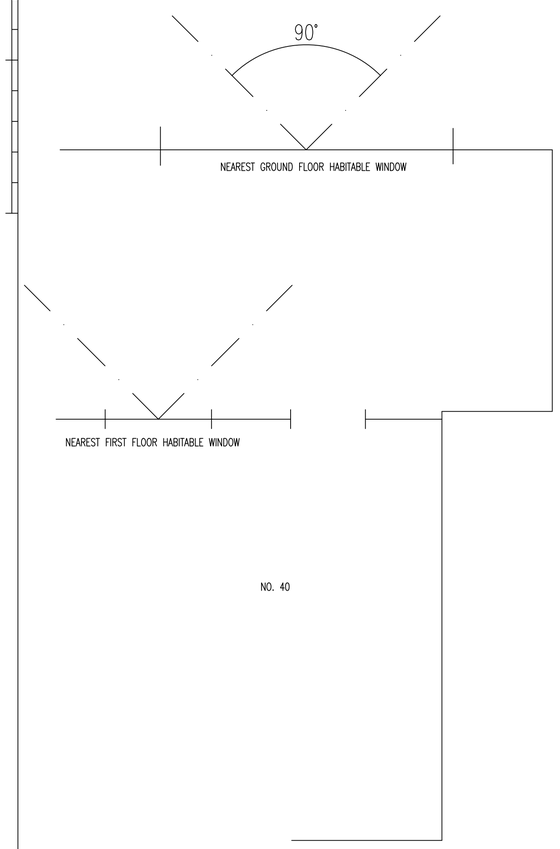

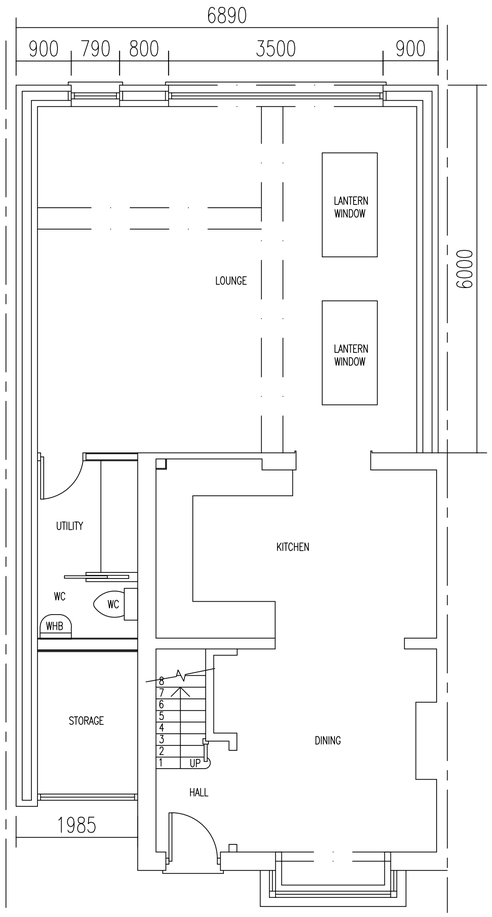

PROPOSED GROUND FLOOR PLAN 1:50

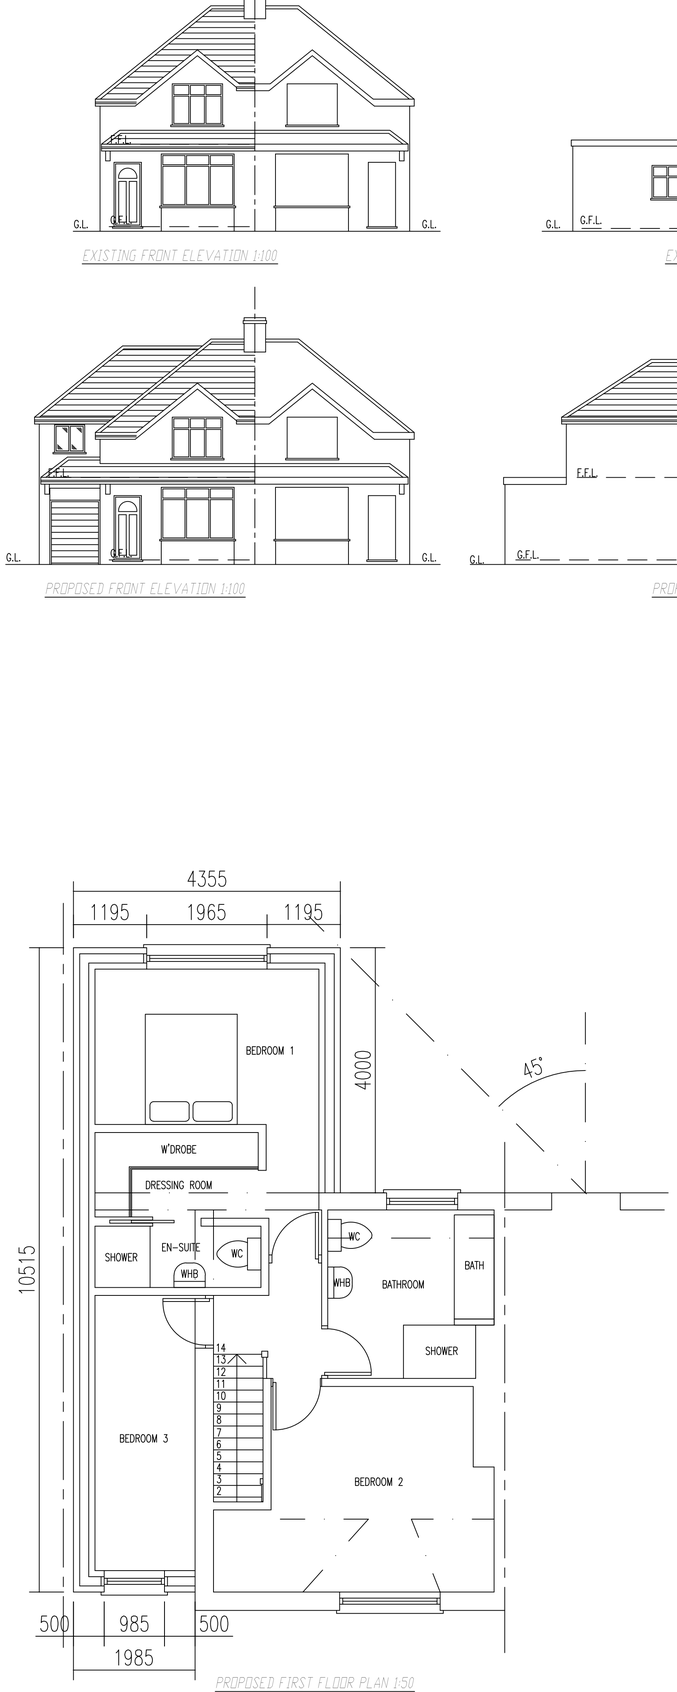

PROPOSED FIRST FLOOR PLAN 1:50

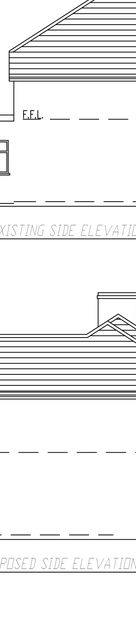

EXISTING SITE PLAN (1:200)

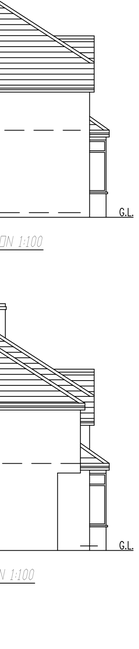

PROPOSED SITE PLAN (1:200)

EXISTING REAR ELEVATION 1:100

PROPOSED REAR ELEVATION 1:100

00000000000000000000000000000000000

A. Planning Application – 03.08.22
B. Revised Planning Application – 06.09.22

PLANNING APPLICATION

Double Storey Side & Rear Extensions

38 Grasmere Road, Long Levens, GL2 0NQ

Date 03.08.22

Drawing No. 80740 Rev. B